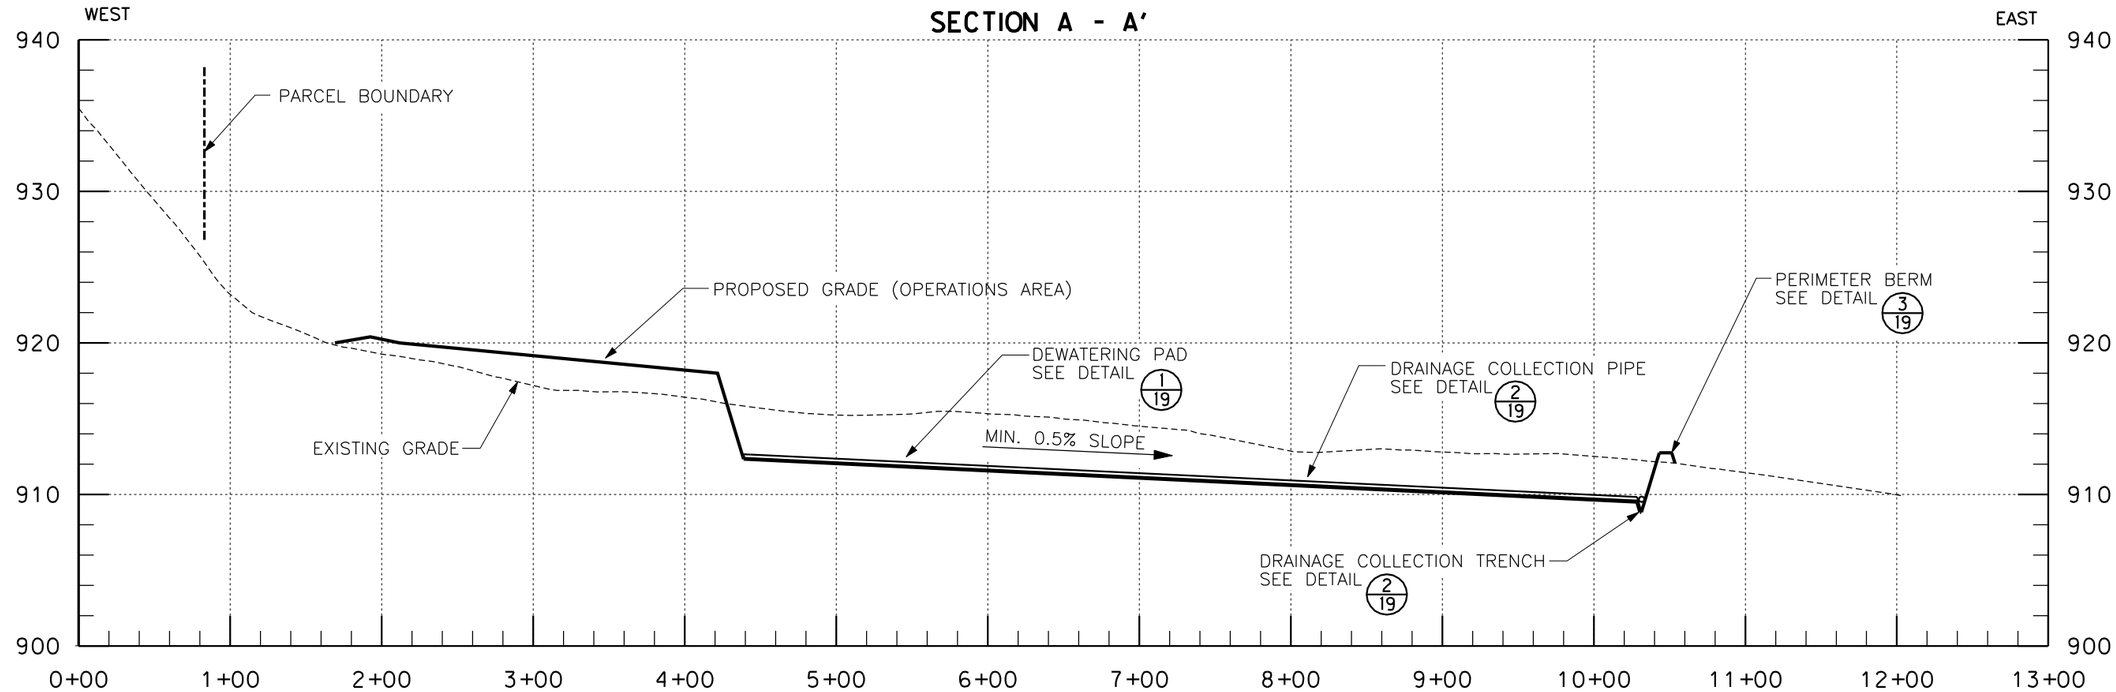

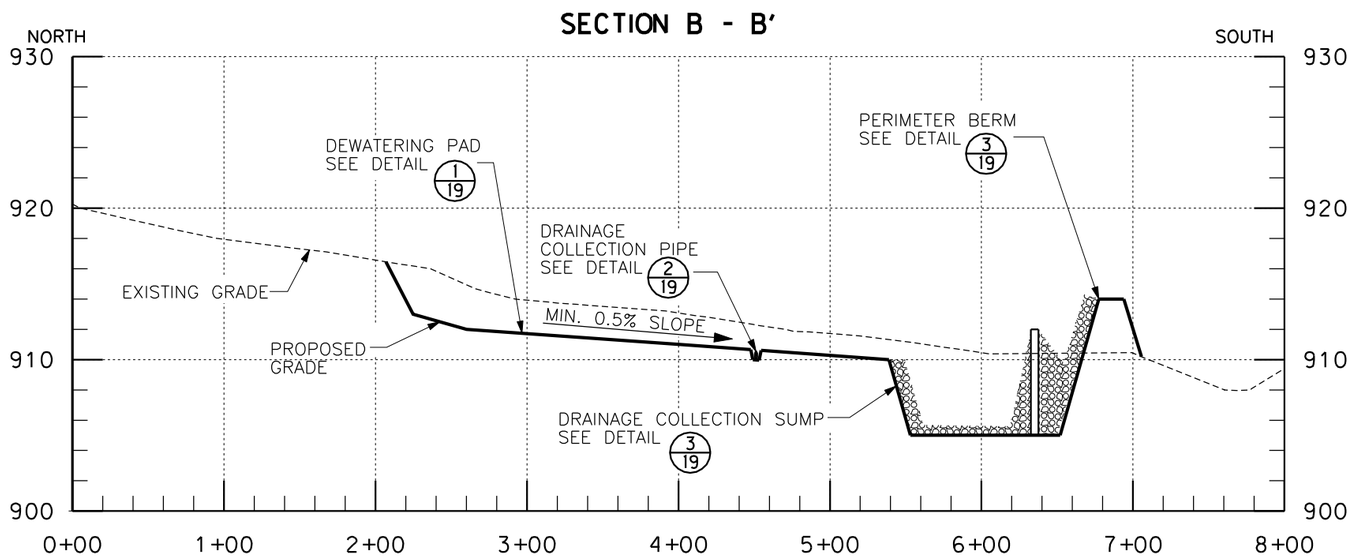

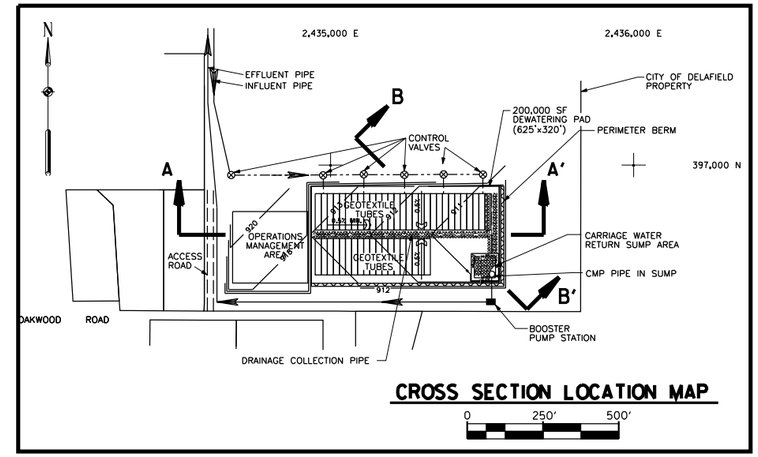

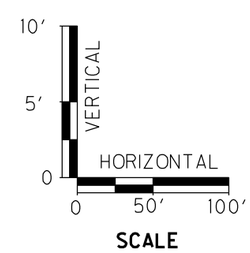

Foth
Foth Infrastructure & Environment, LLC

CITY OF DELAFIELD

FIGURE 18

SEDIMENT MANAGEMENT SITE
CROSS SECTIONS - NAGAWICKA LAKE
CHAPTER 30 PERMIT APPLICATION

Scale: AS SHOWN	Date: MAY, 2008	
Prepared By: JOW	Checked By: JOS1	06D006

L:\06D006\07_dredge_plans\07_dredge_cross_sections.dgn
5/2/2008 bjwl